


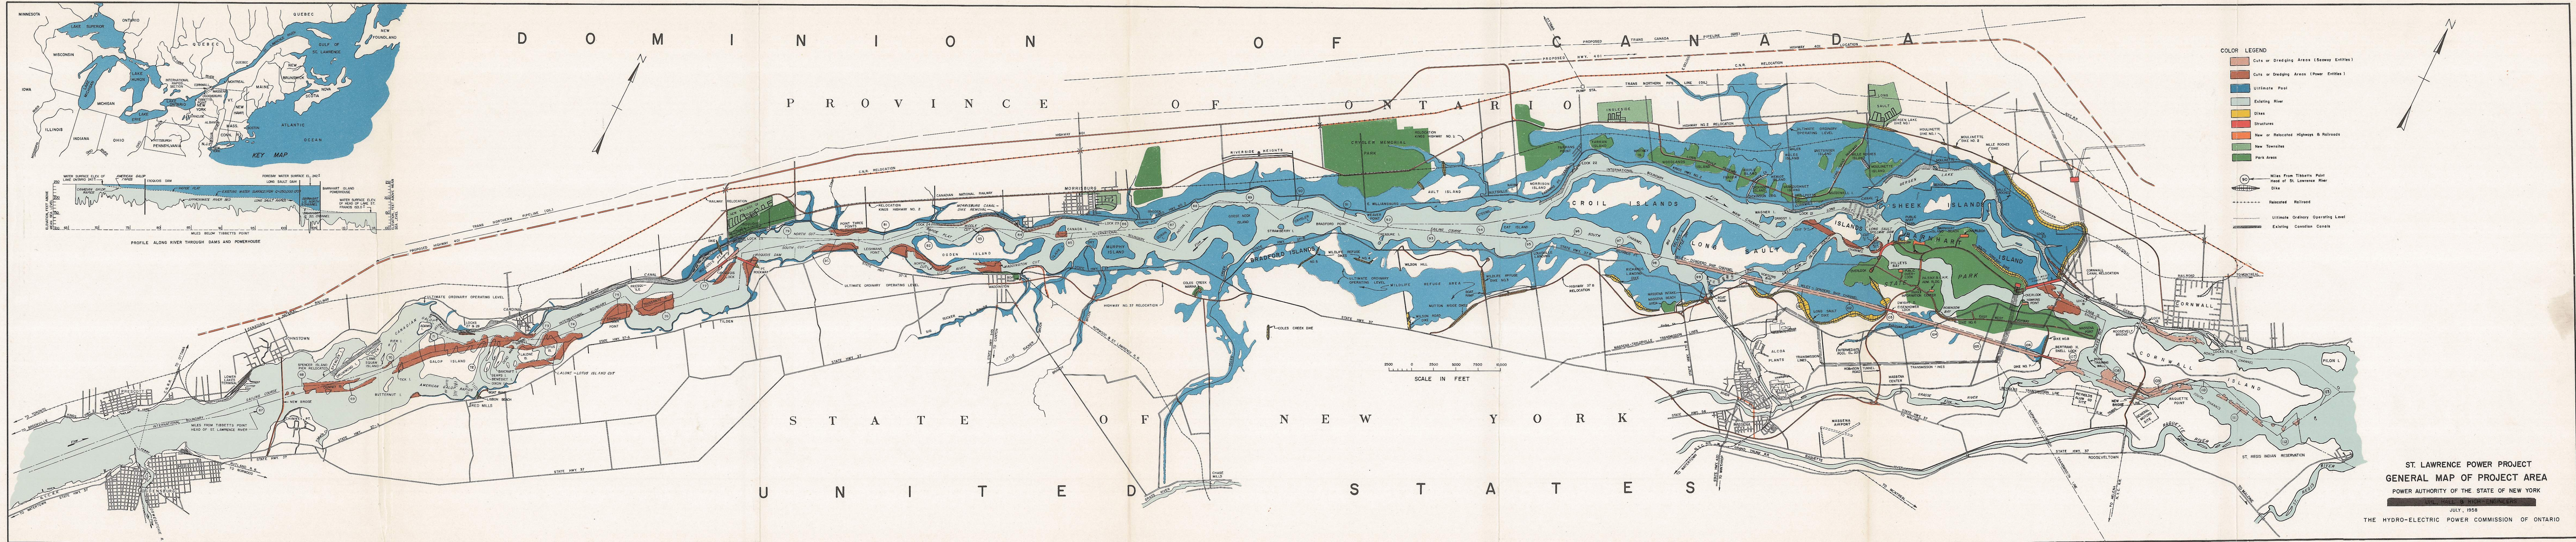

- COLOR LEGEND
- Cuts or Dredging Areas (Seaway Entities)
 - Cuts or Dredging Areas (Power Entities)
 - Ultimate Pool
 - Existing River
 - Dikes
 - Structures
 - New or Relocated Highways & Railroads
 - New Townsites
 - Park Areas
- Miles From Tibbets Point
Head of St. Lawrence River
- Dike
- Relocated Railroad
- Ultimate Ordinary Operating Level
- Existing Canadian Canals

ST. LAWRENCE POWER PROJECT
GENERAL MAP OF PROJECT AREA
POWER AUTHORITY OF THE STATE OF NEW YORK
URS, HALL & HORN-ENGINEERS
JULY, 1958
THE HYDRO-ELECTRIC POWER COMMISSION OF ONTARIO